




EXAMPLE APARTMENT BUILDING

SCALE 1:100

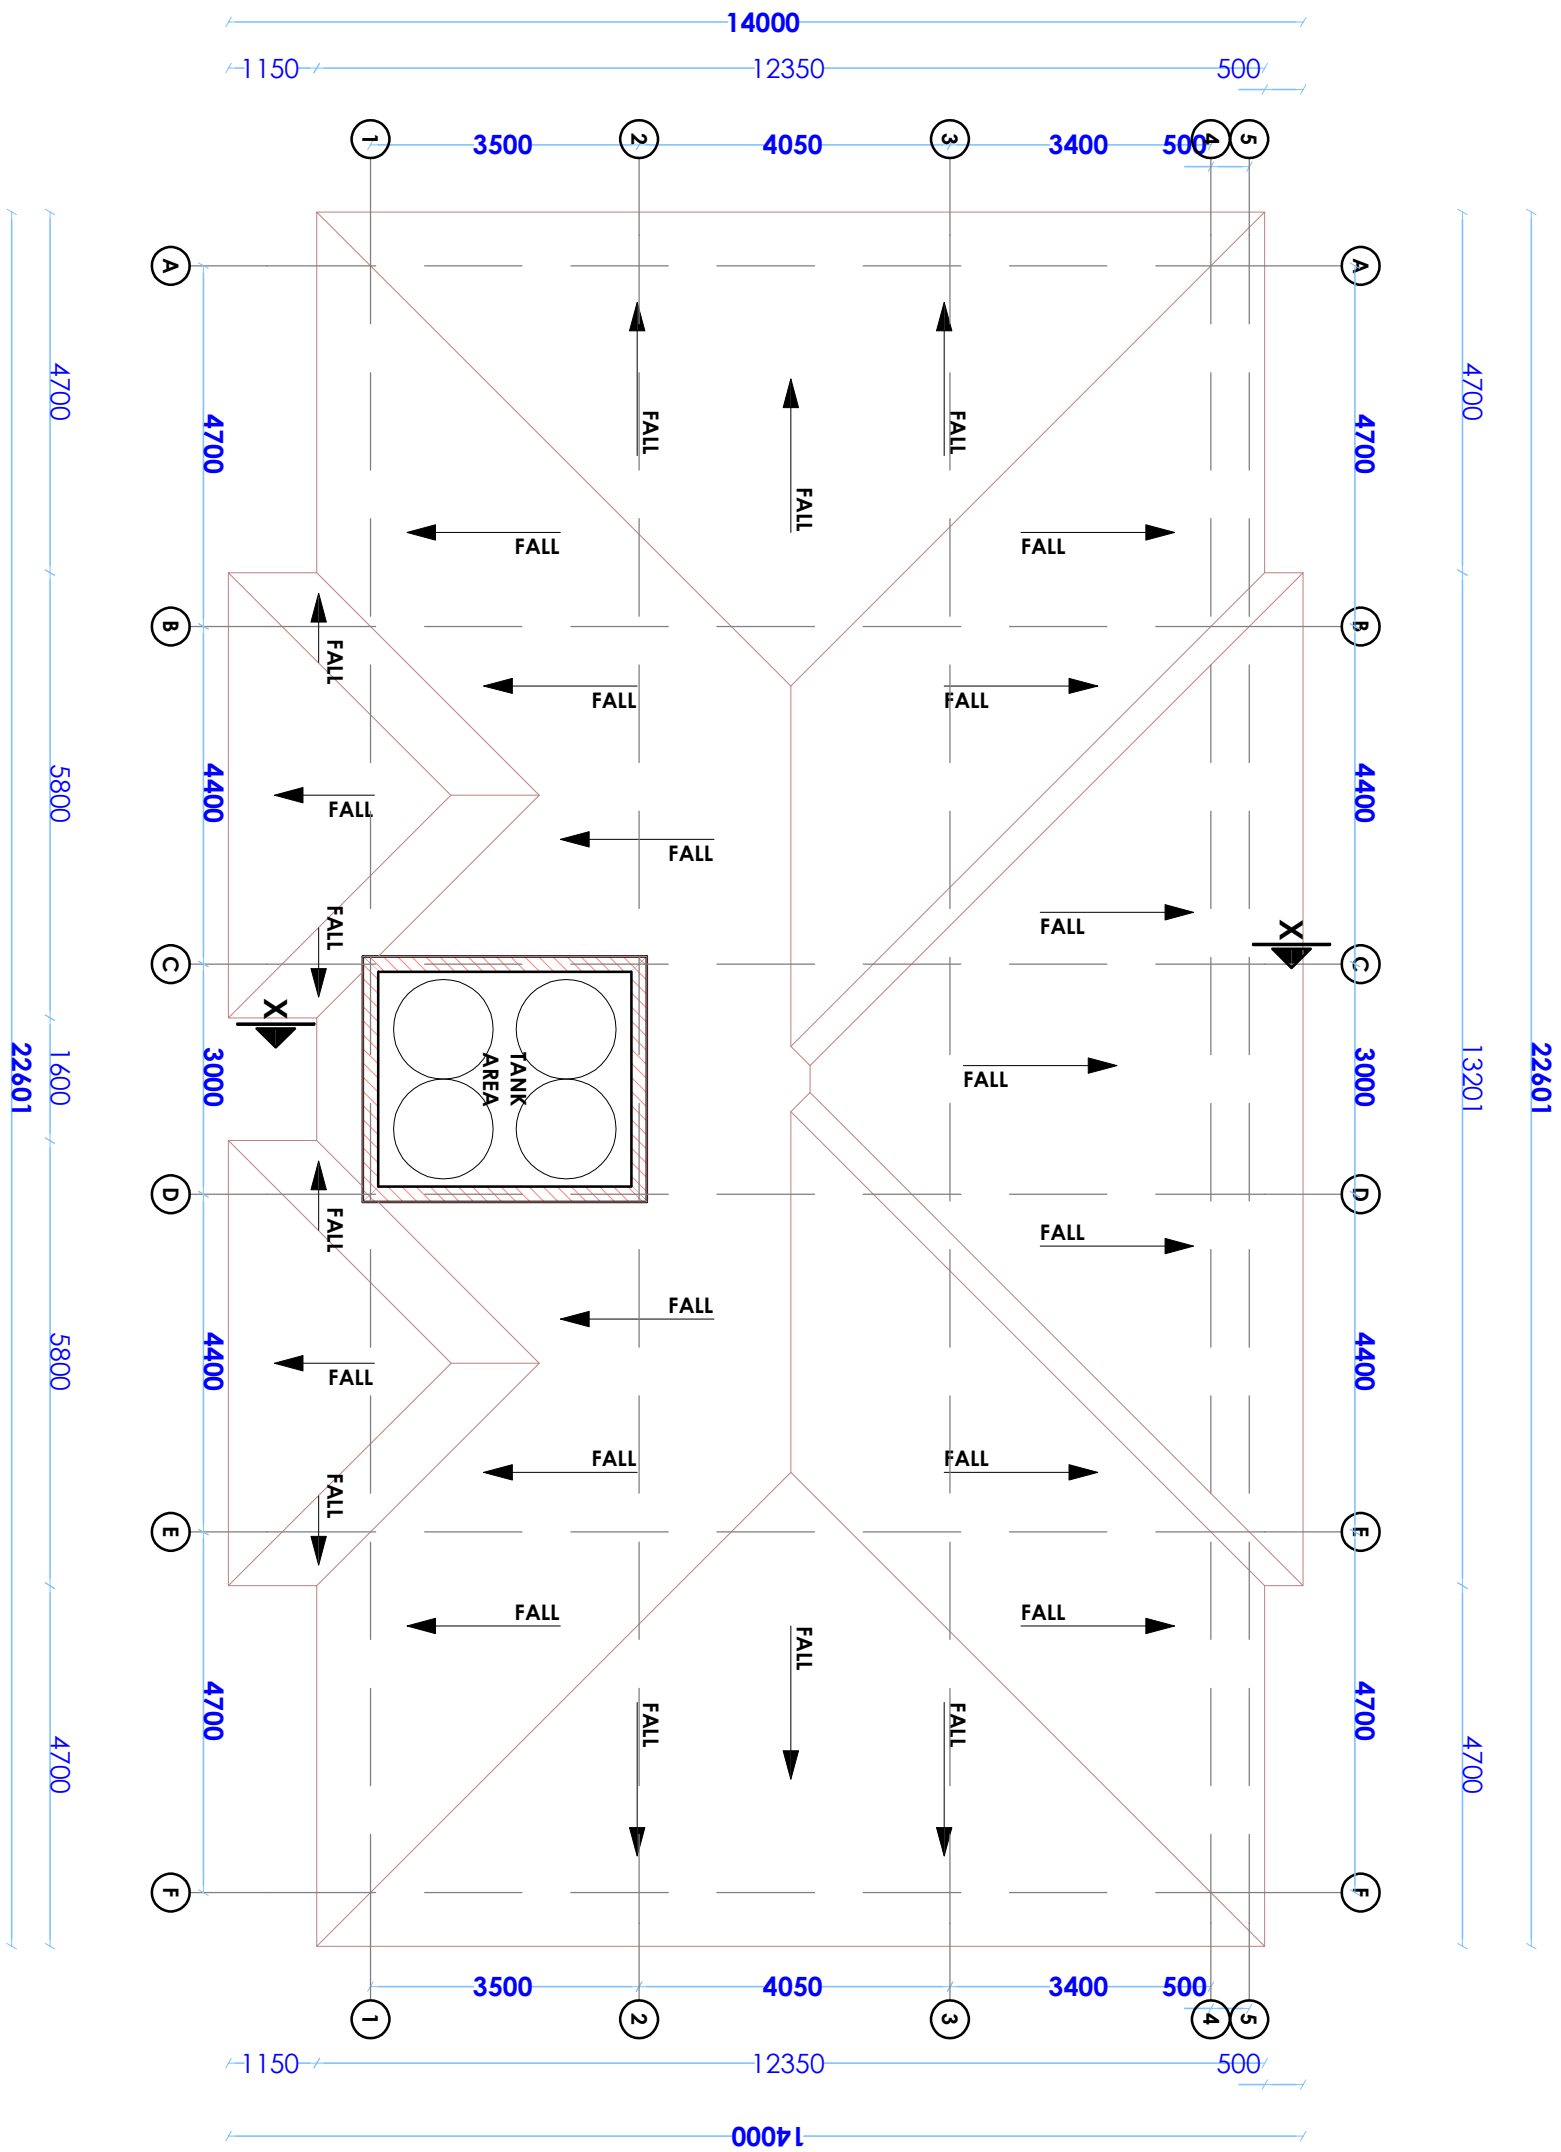

ROOF PLAN
EXAMPLE APARTMENT BUILDING SCALE 1:100